AF 23968

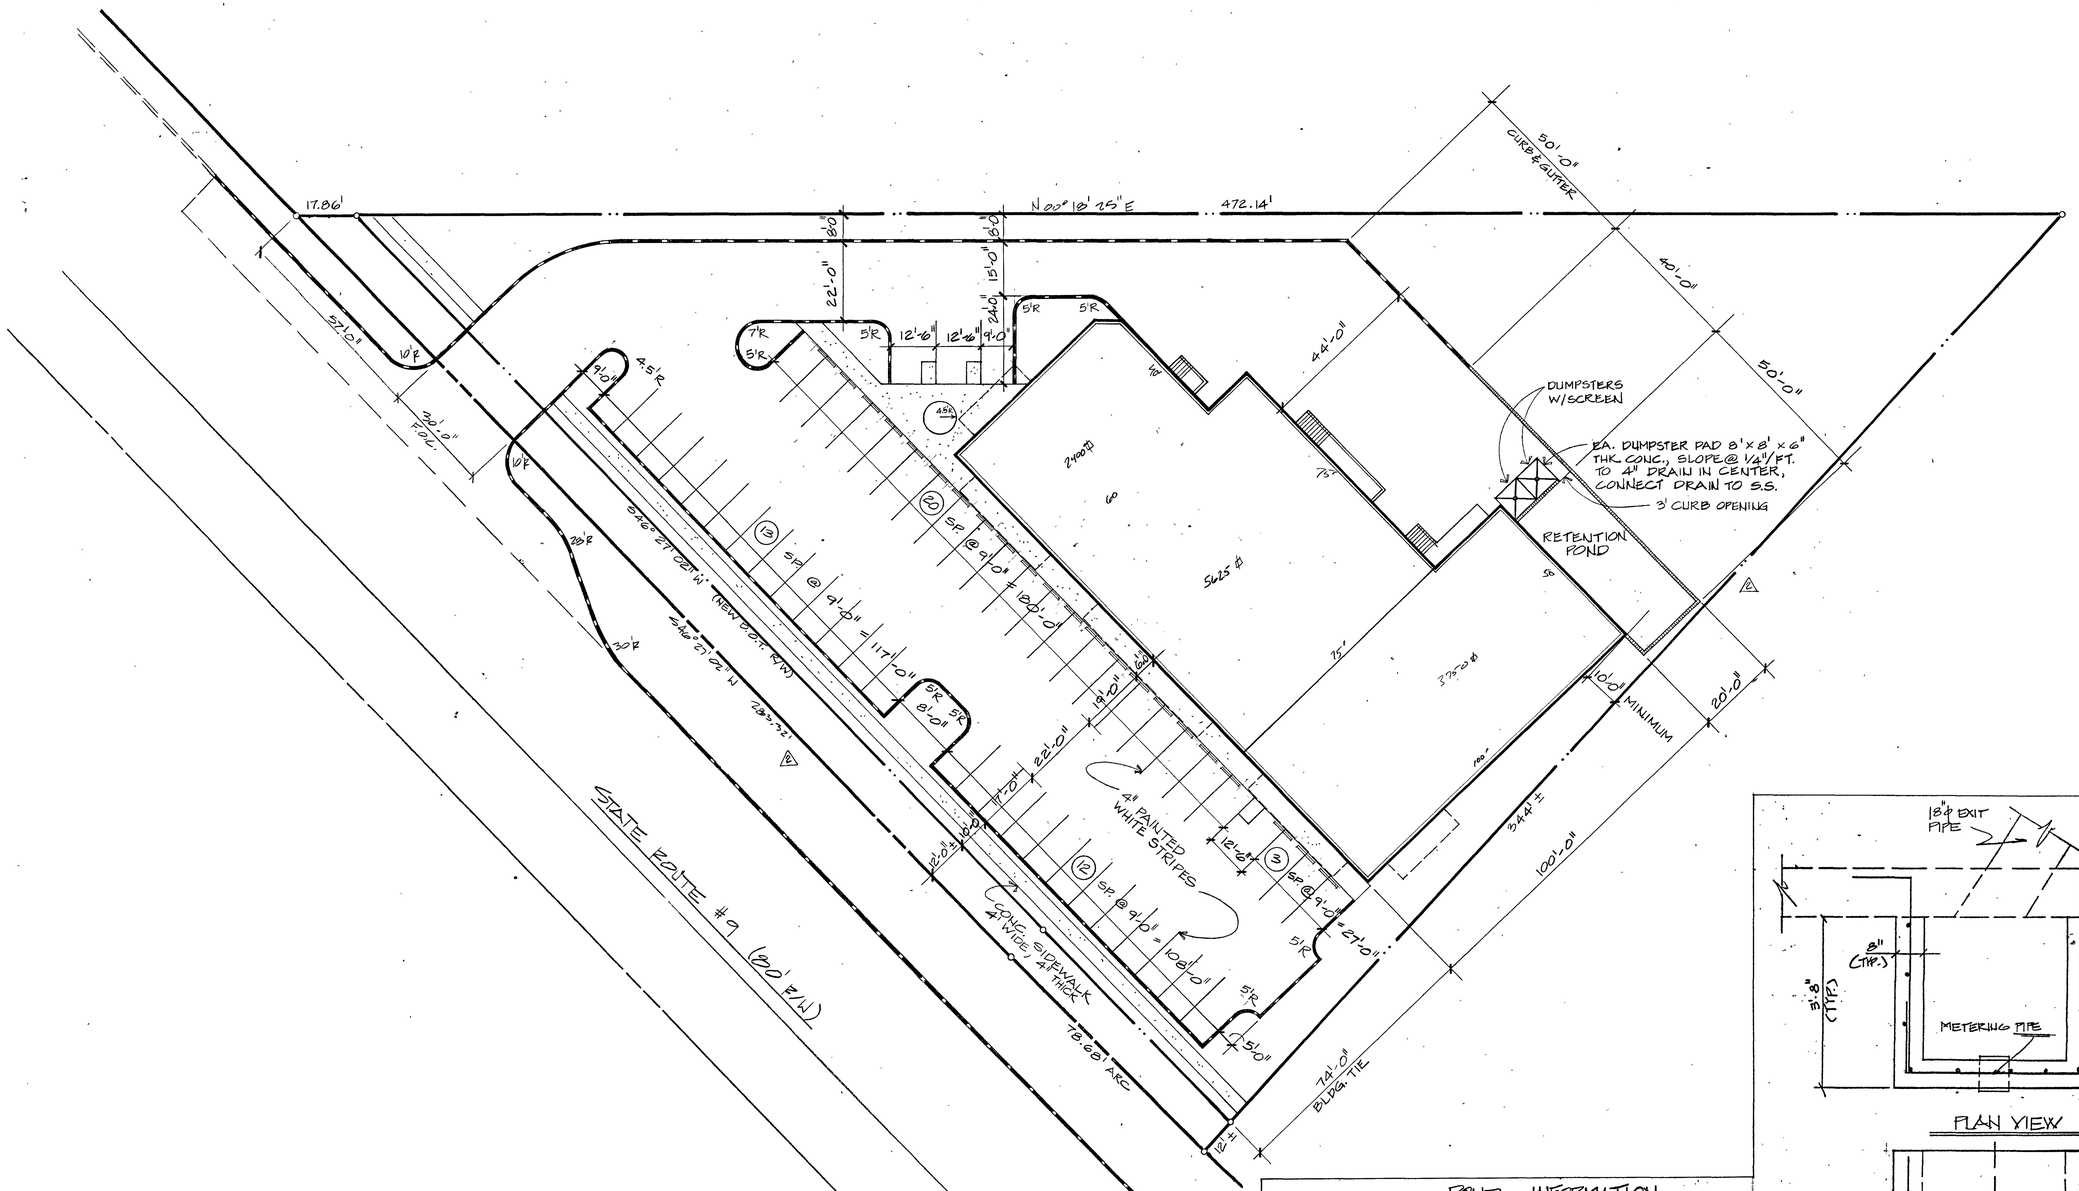

N **SITE STAKING PLAN**
"1" = 20'-0"

POND INFORMATION

* SHAPE: RECTANGULAR → BASE - 55'x20', HT-6'

STAGES:

3	3000	T/POND EL 1032.7'
2	4000	TOTAL VOL 5,000 CU FT
1	3000	
	2000	
	1000	
	BOT/POND EL 1027.0'	

T/WALL EL 1033.0'

MAX STORAGE REQ'D → 4,500 CU FT.
STORAGE PROVIDED → 5,000 CU FT

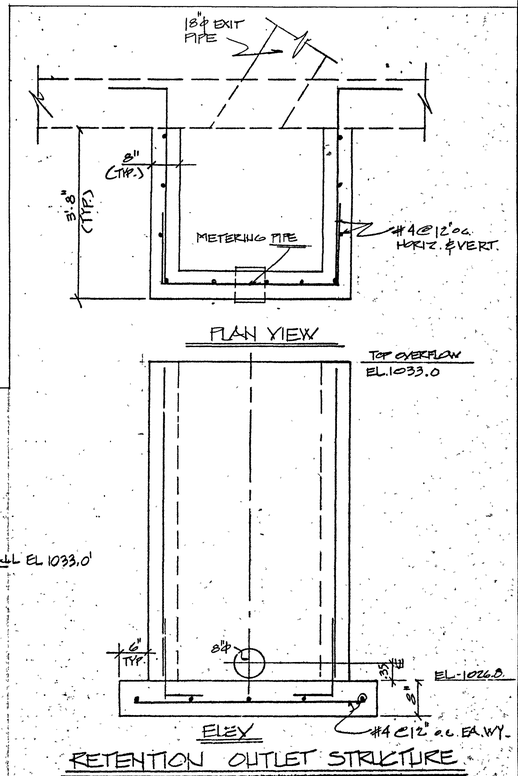

RETENTION OUTLET STRUCTURE

REVISIONS
1 8-20-84
2 8-23-84 SITE PLAN REV. DUE TO D.O.T.

RETAIL CENTER - AAA

HIGHWAY 9, ROSWELL, GEORGIA
DEVELOPED BY CRIM & ASSOCIATES

ELLIS MYERS • ARCHITECT
2601 FLOWERS RD. S. SUITE 174
KOGER EXECUTIVE CENTER
ATLANTA, GEORGIA 30341
404 / 457-7797

STATE OF GEORGIA
Ellis Clay Myers, Jr.
CERTIFICATE NO. 7228
REGISTERED ARCHITECT

○ PROGRESS PRINT
● RELEASED FOR CONSTRUCTION

DATE 7/27/84

SHEET C-2 R
OF 2